


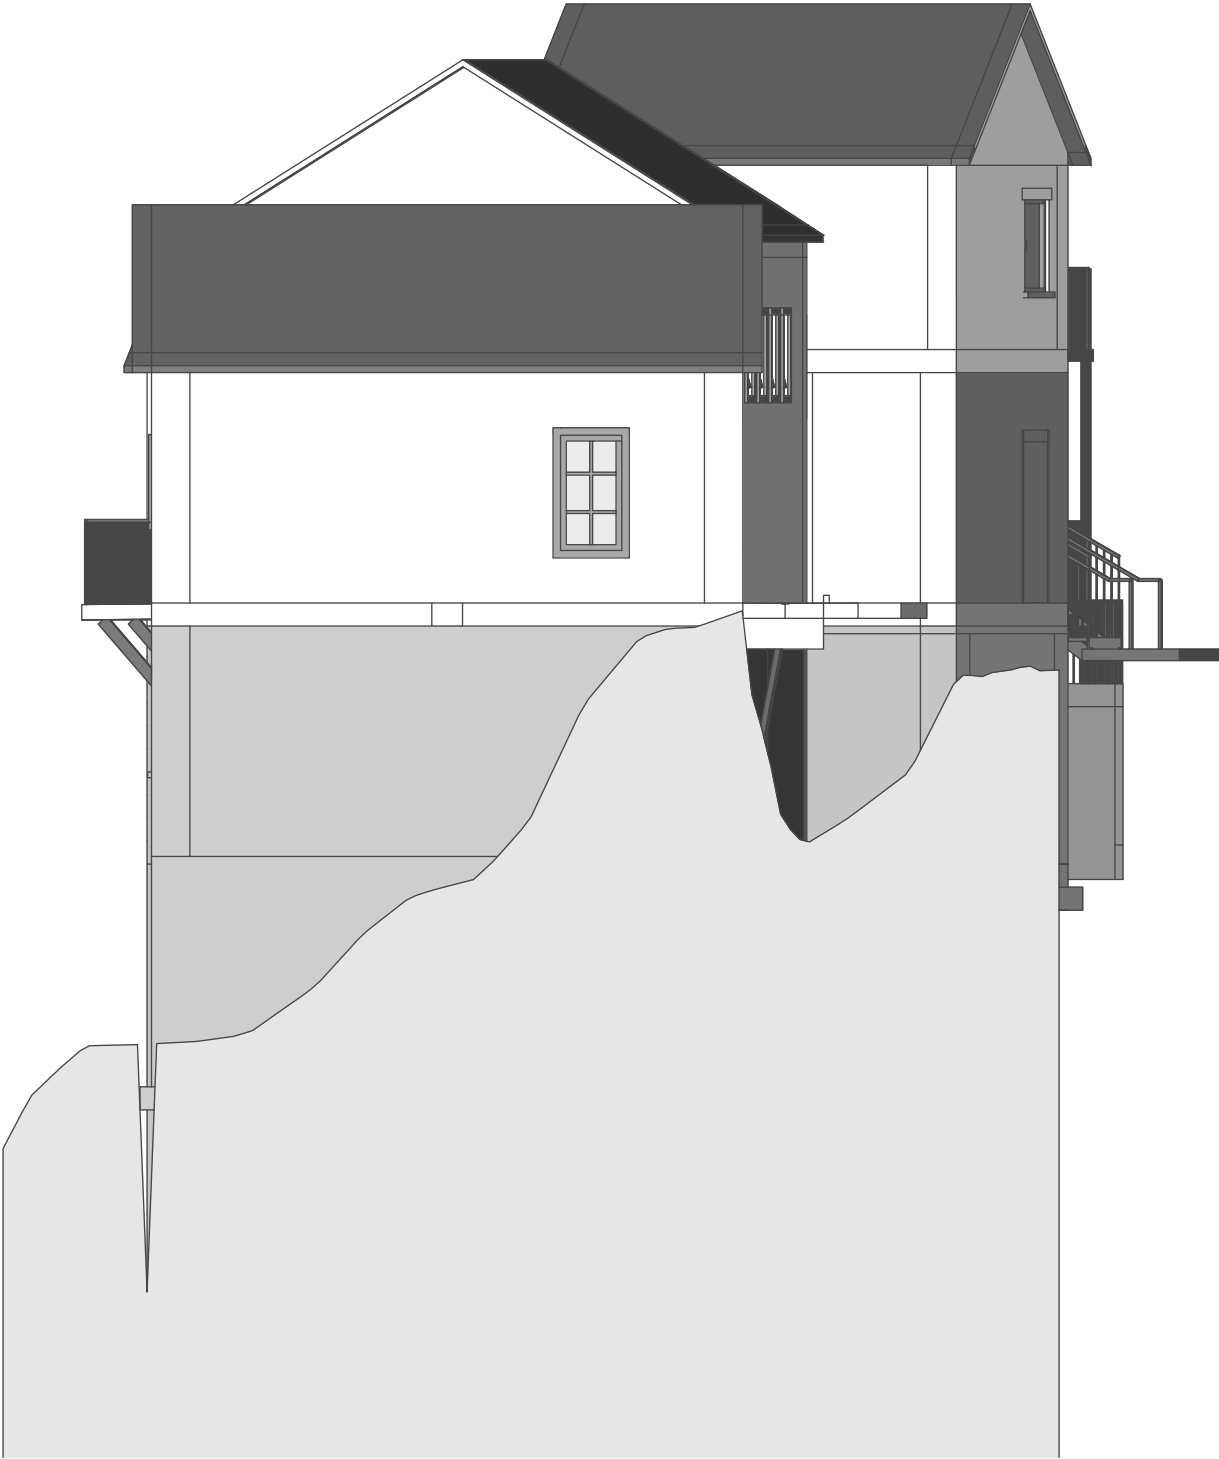

0 5 m

FACADE ELEVATION / measured grade at nearest building face. Distant foreground omitted; full site context in 04-06.