


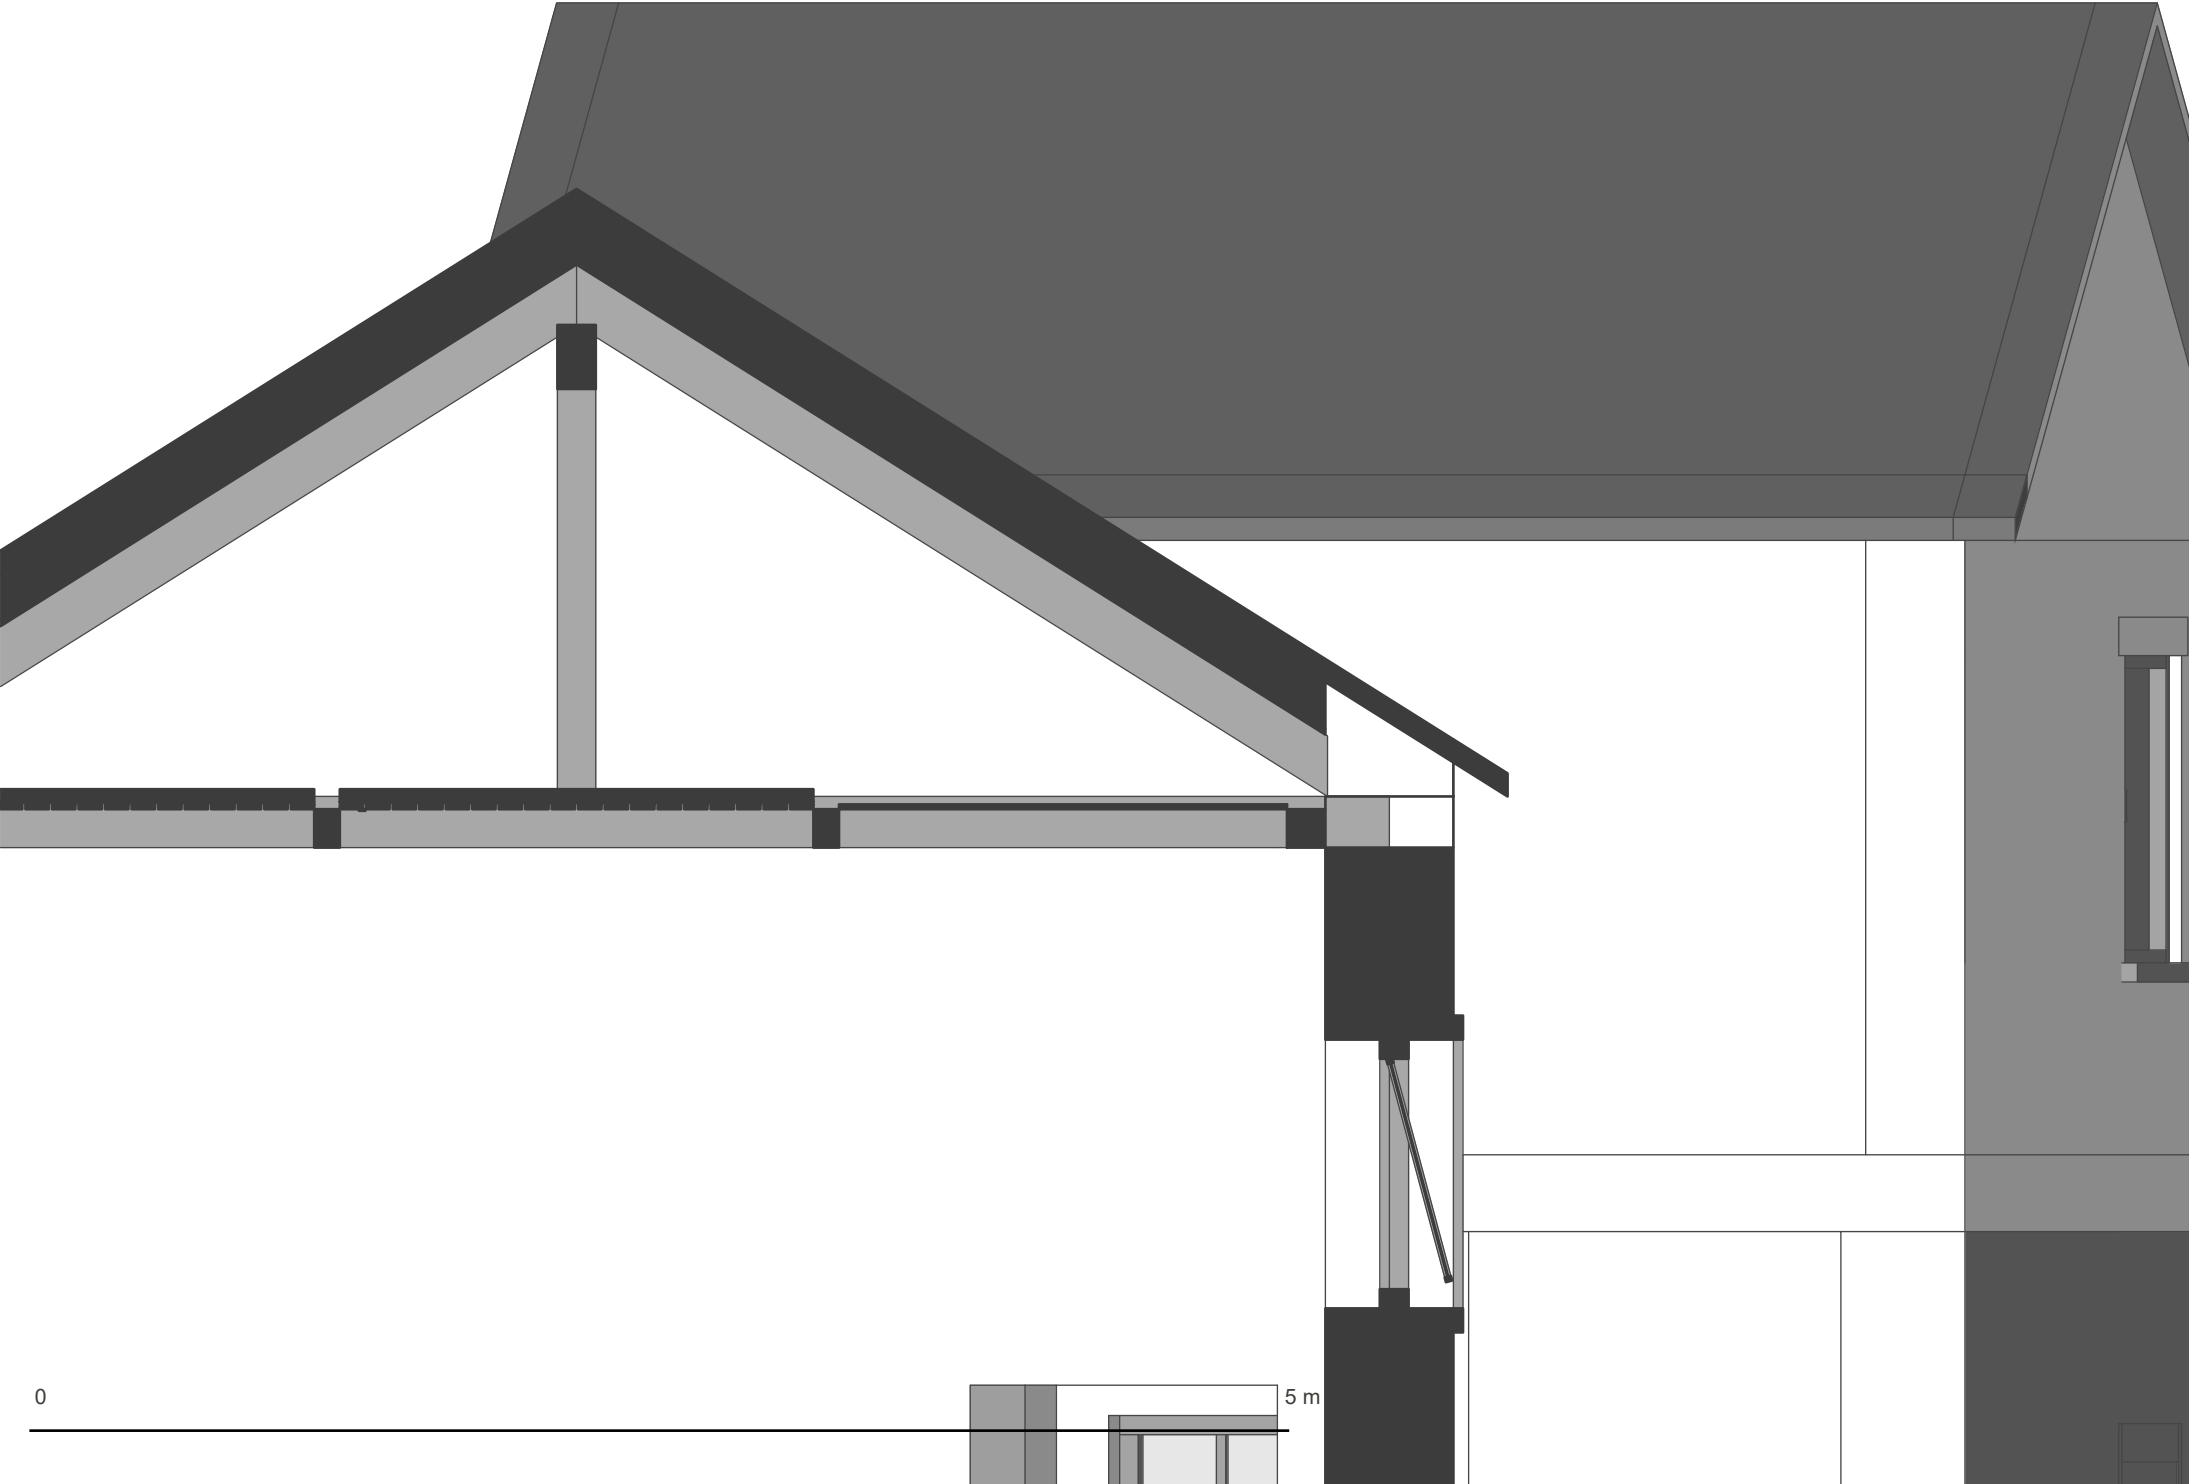

0 5 m

Actual roof-wall-ceiling section. Existing gable/truss structure above flat opaque coffered finish at H0+180 in. Connection, suspension and waterproofing engineering remain schematic.