


N

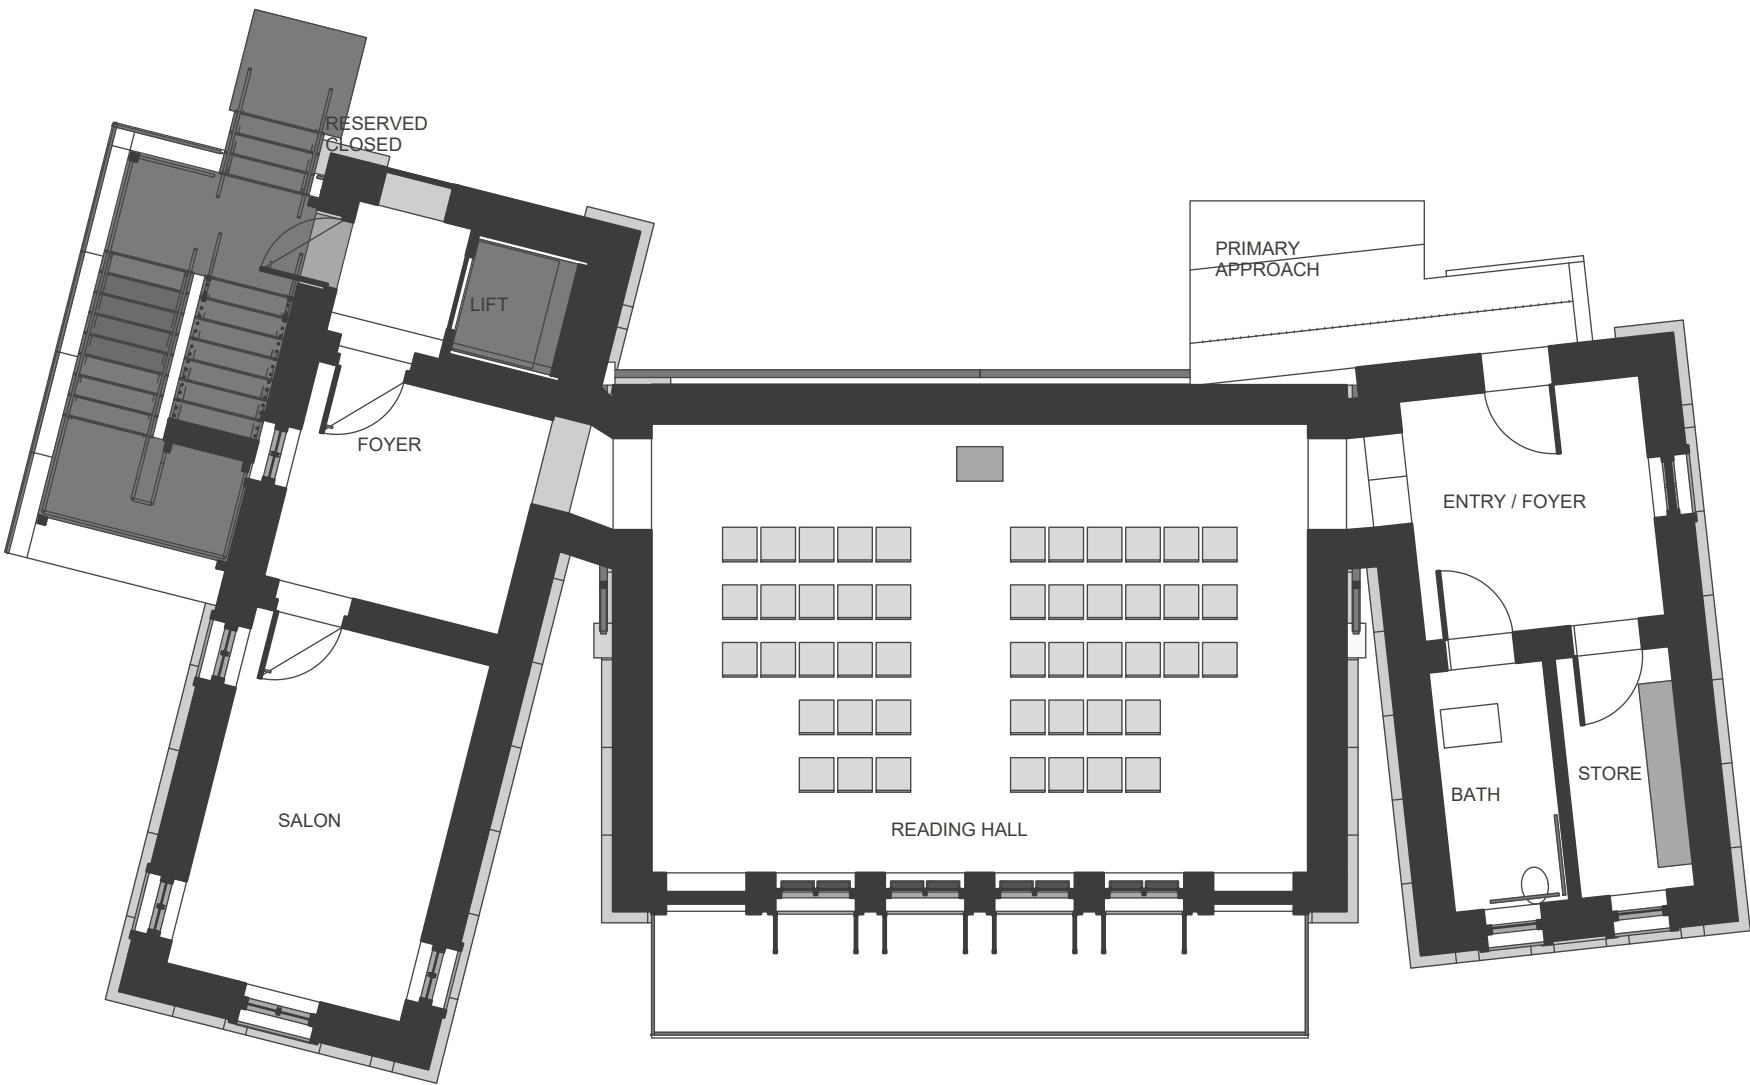

0 5 m

FFL +/-0.000 m | PRIMARY: east side approach / inward entry. West north door RESERVED CLOSED. Internal wing links retained.

v031 final selected lower-level scheme | 15 September 2026 | H0 = inherited 556.898 m datum | West north door reserved closed. Technical/code certification not claimed.