


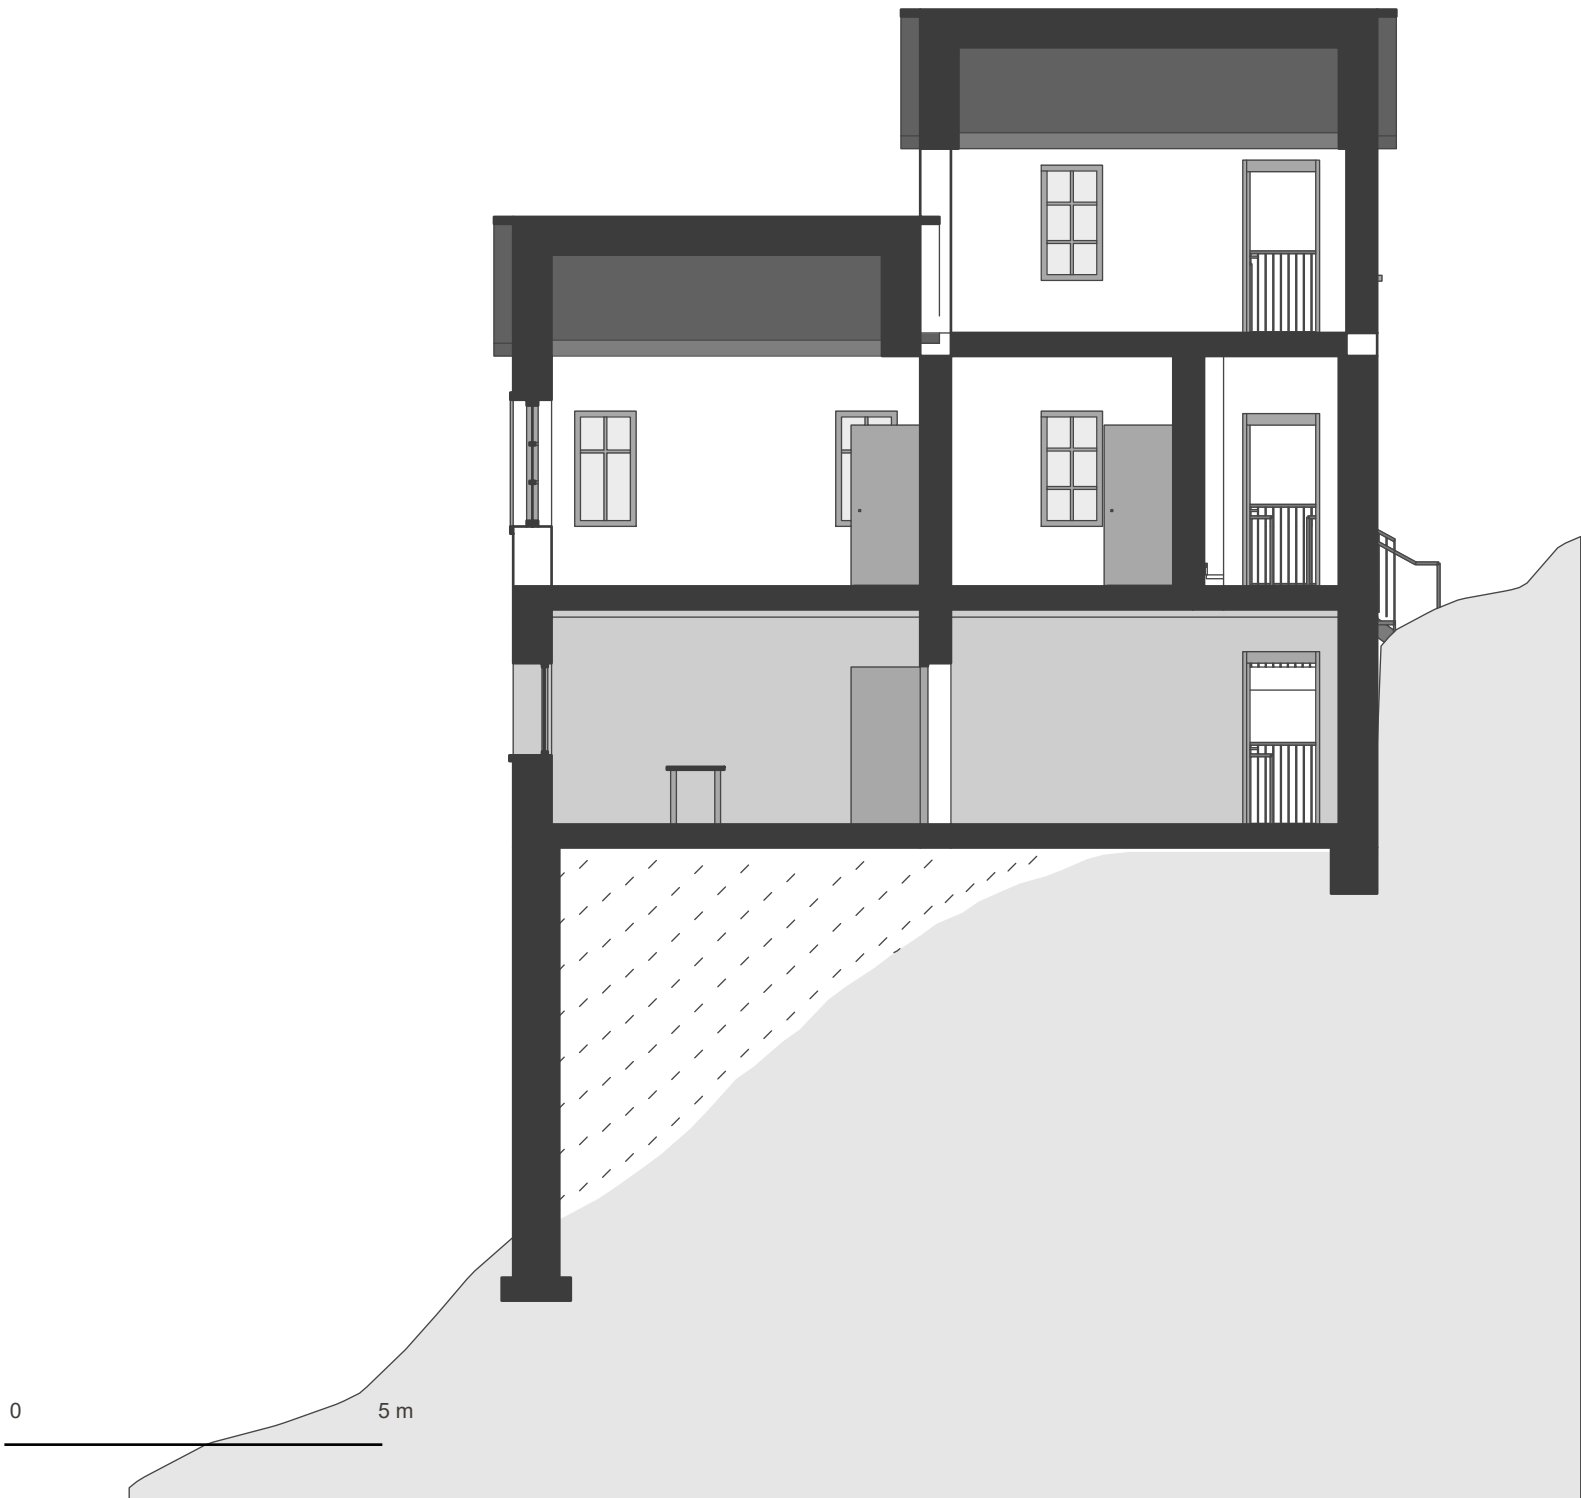

0 5 m

DOWNHILL / WEST X=70 in | Continuous masonry bearing base. Occupied lower study and foyer; measured ground and proposed bearing fill distinguished.