


SOUTH


ELEVATION

SCALE: 1/8" = 1'-0"


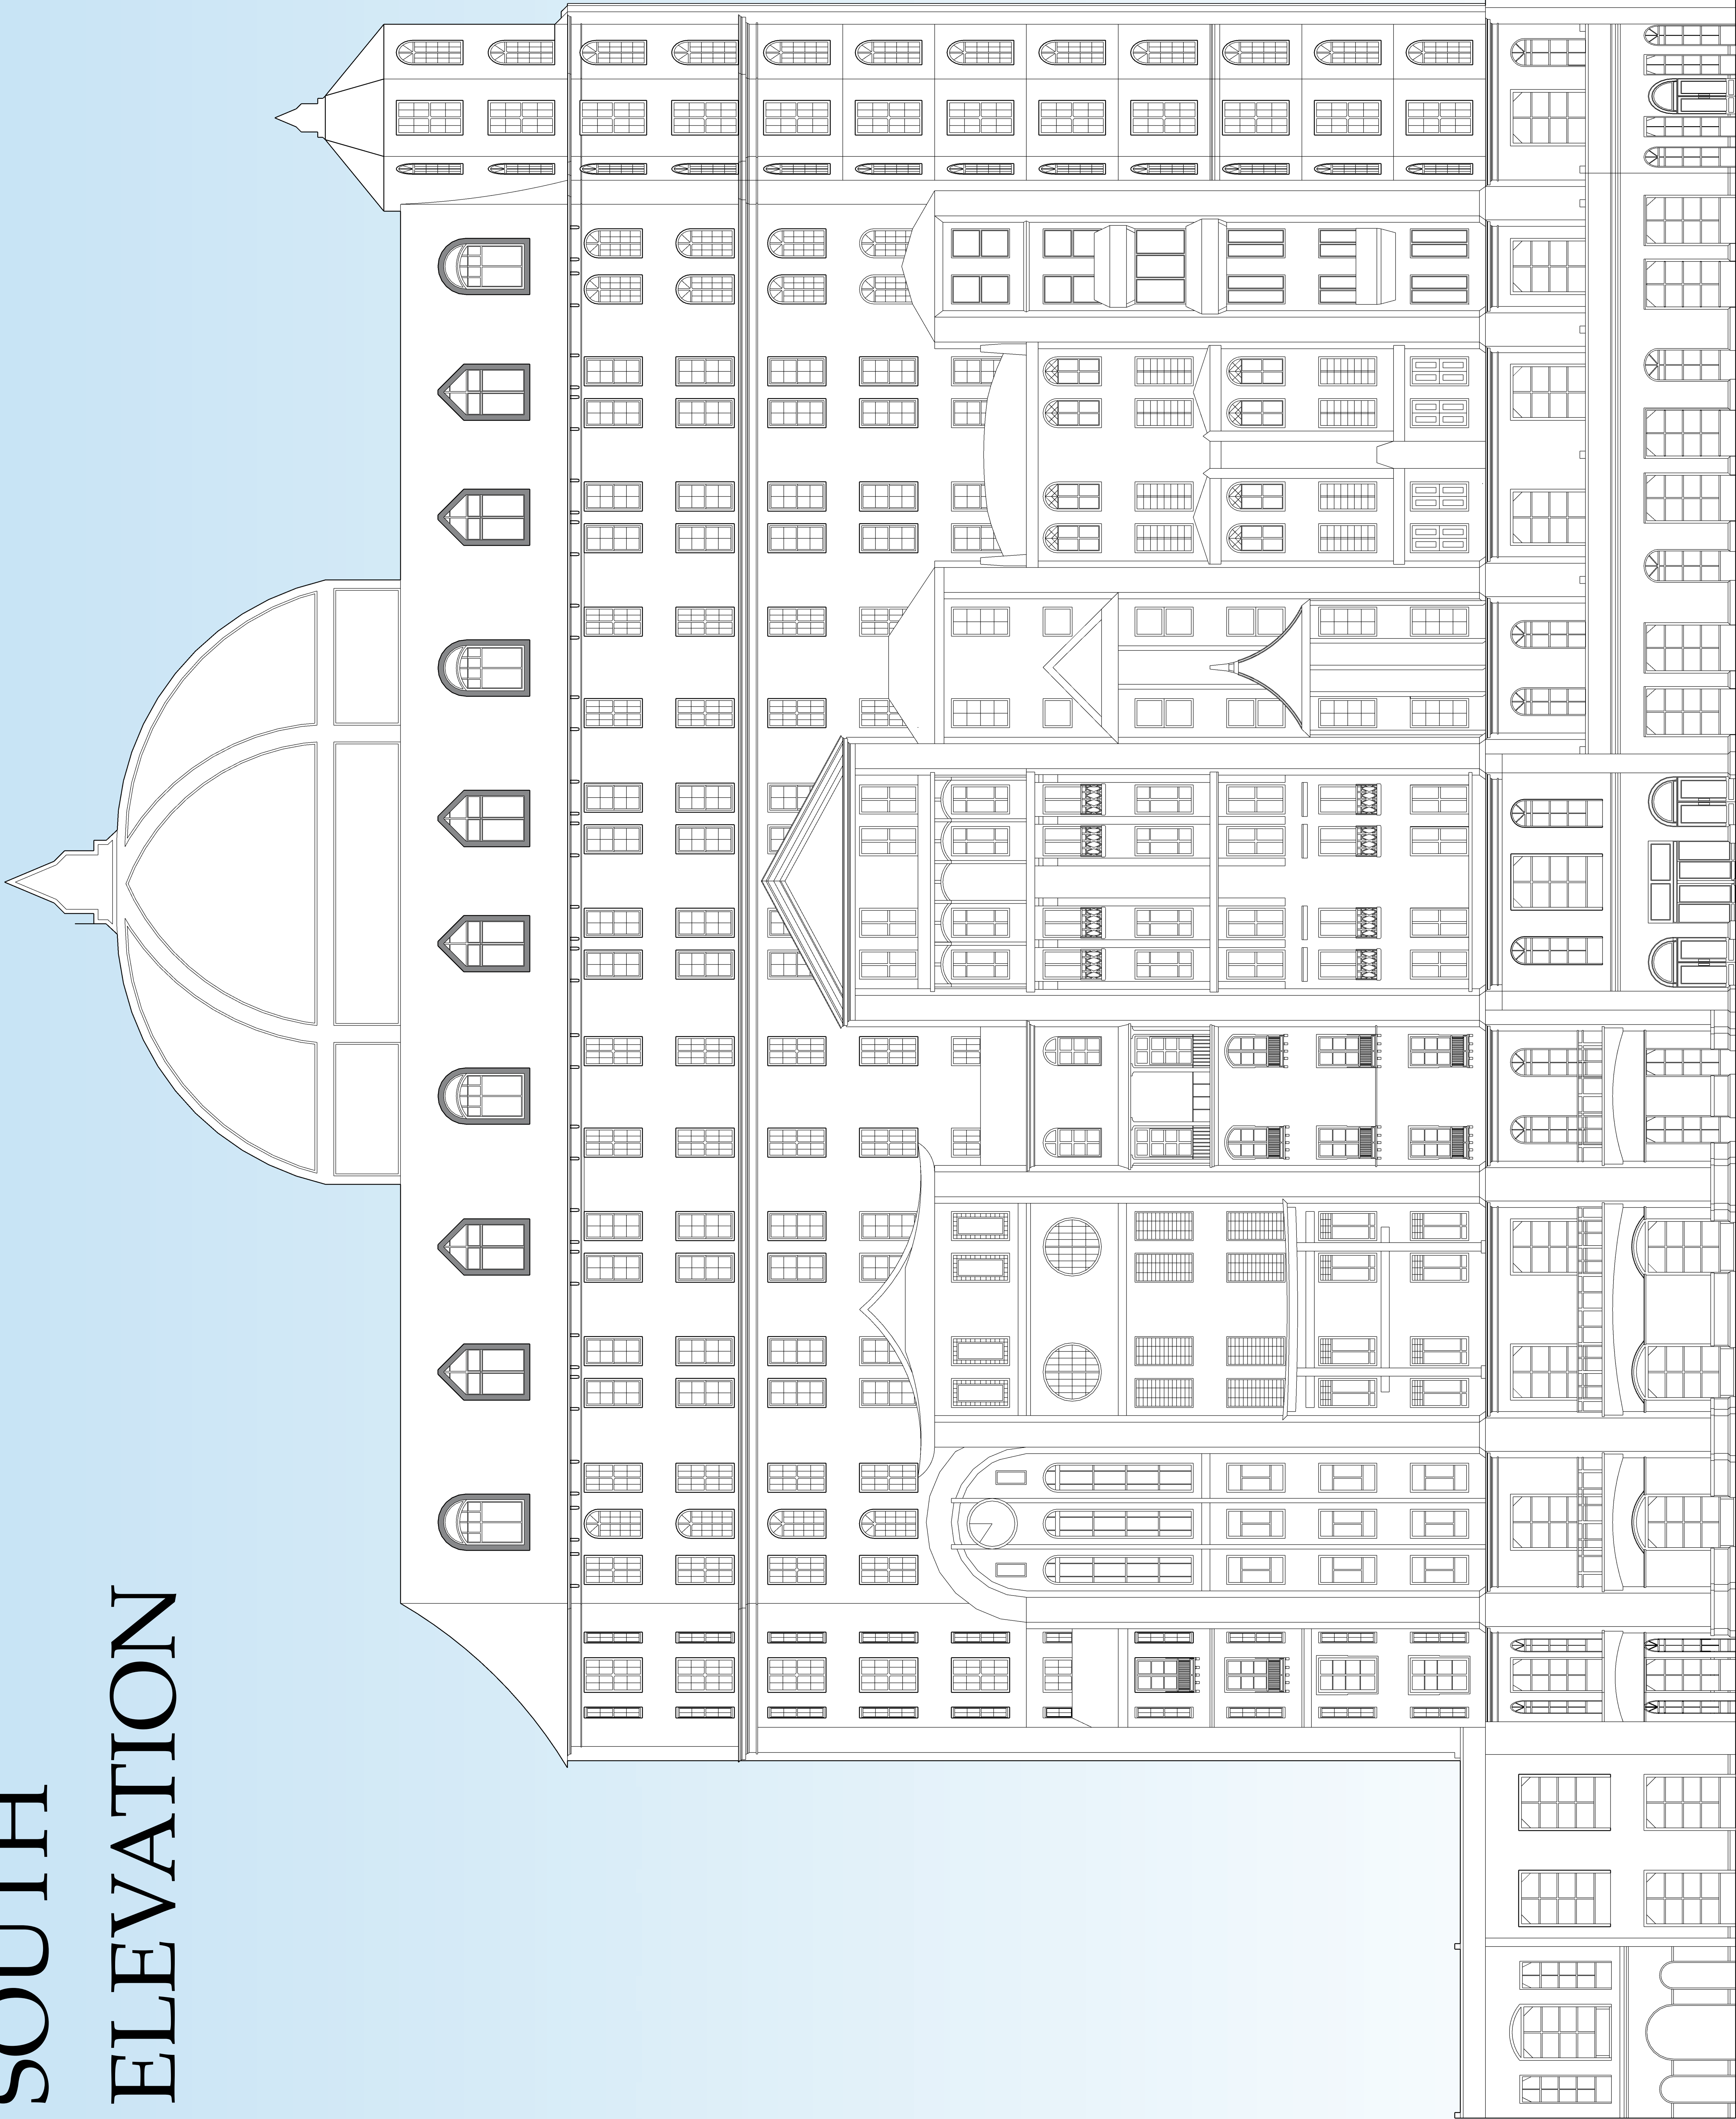


LONGITUDINAL SECTION

SCALE: 1/8" = 1'-0"

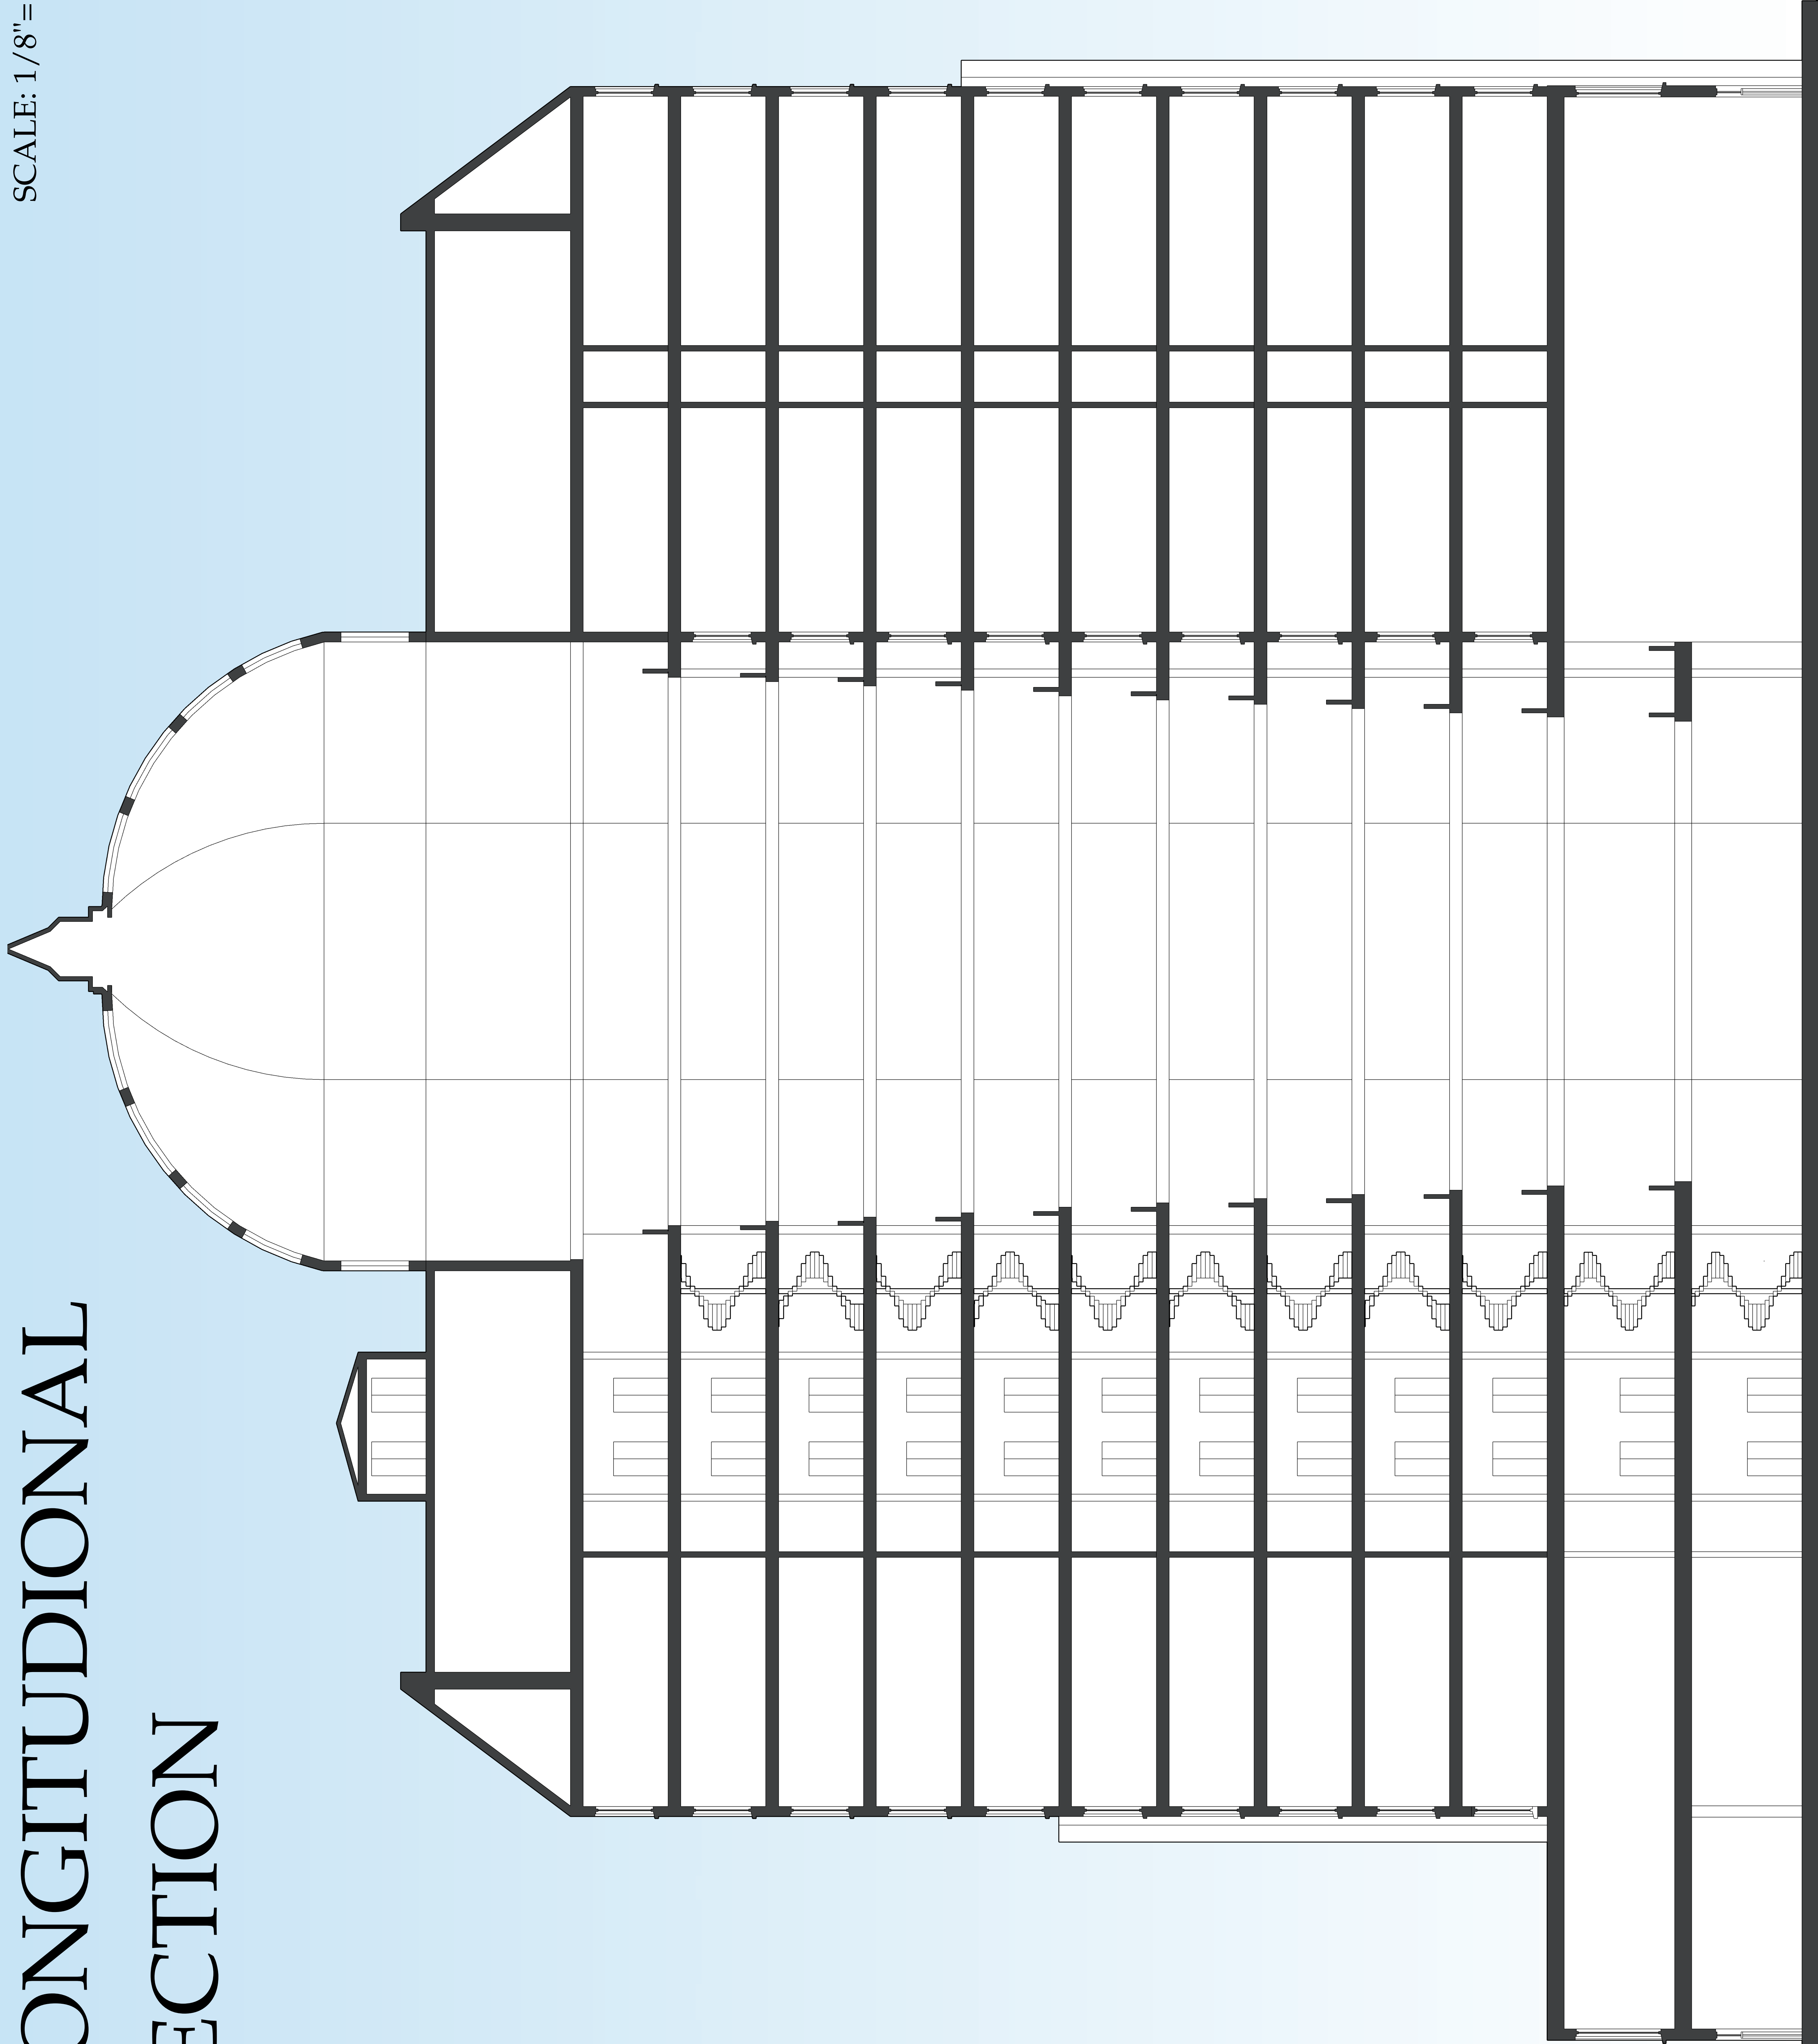


GUEST FLOOR

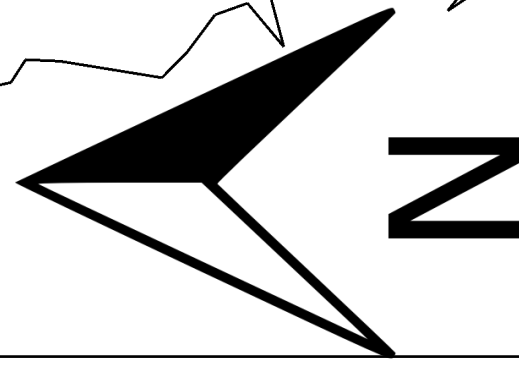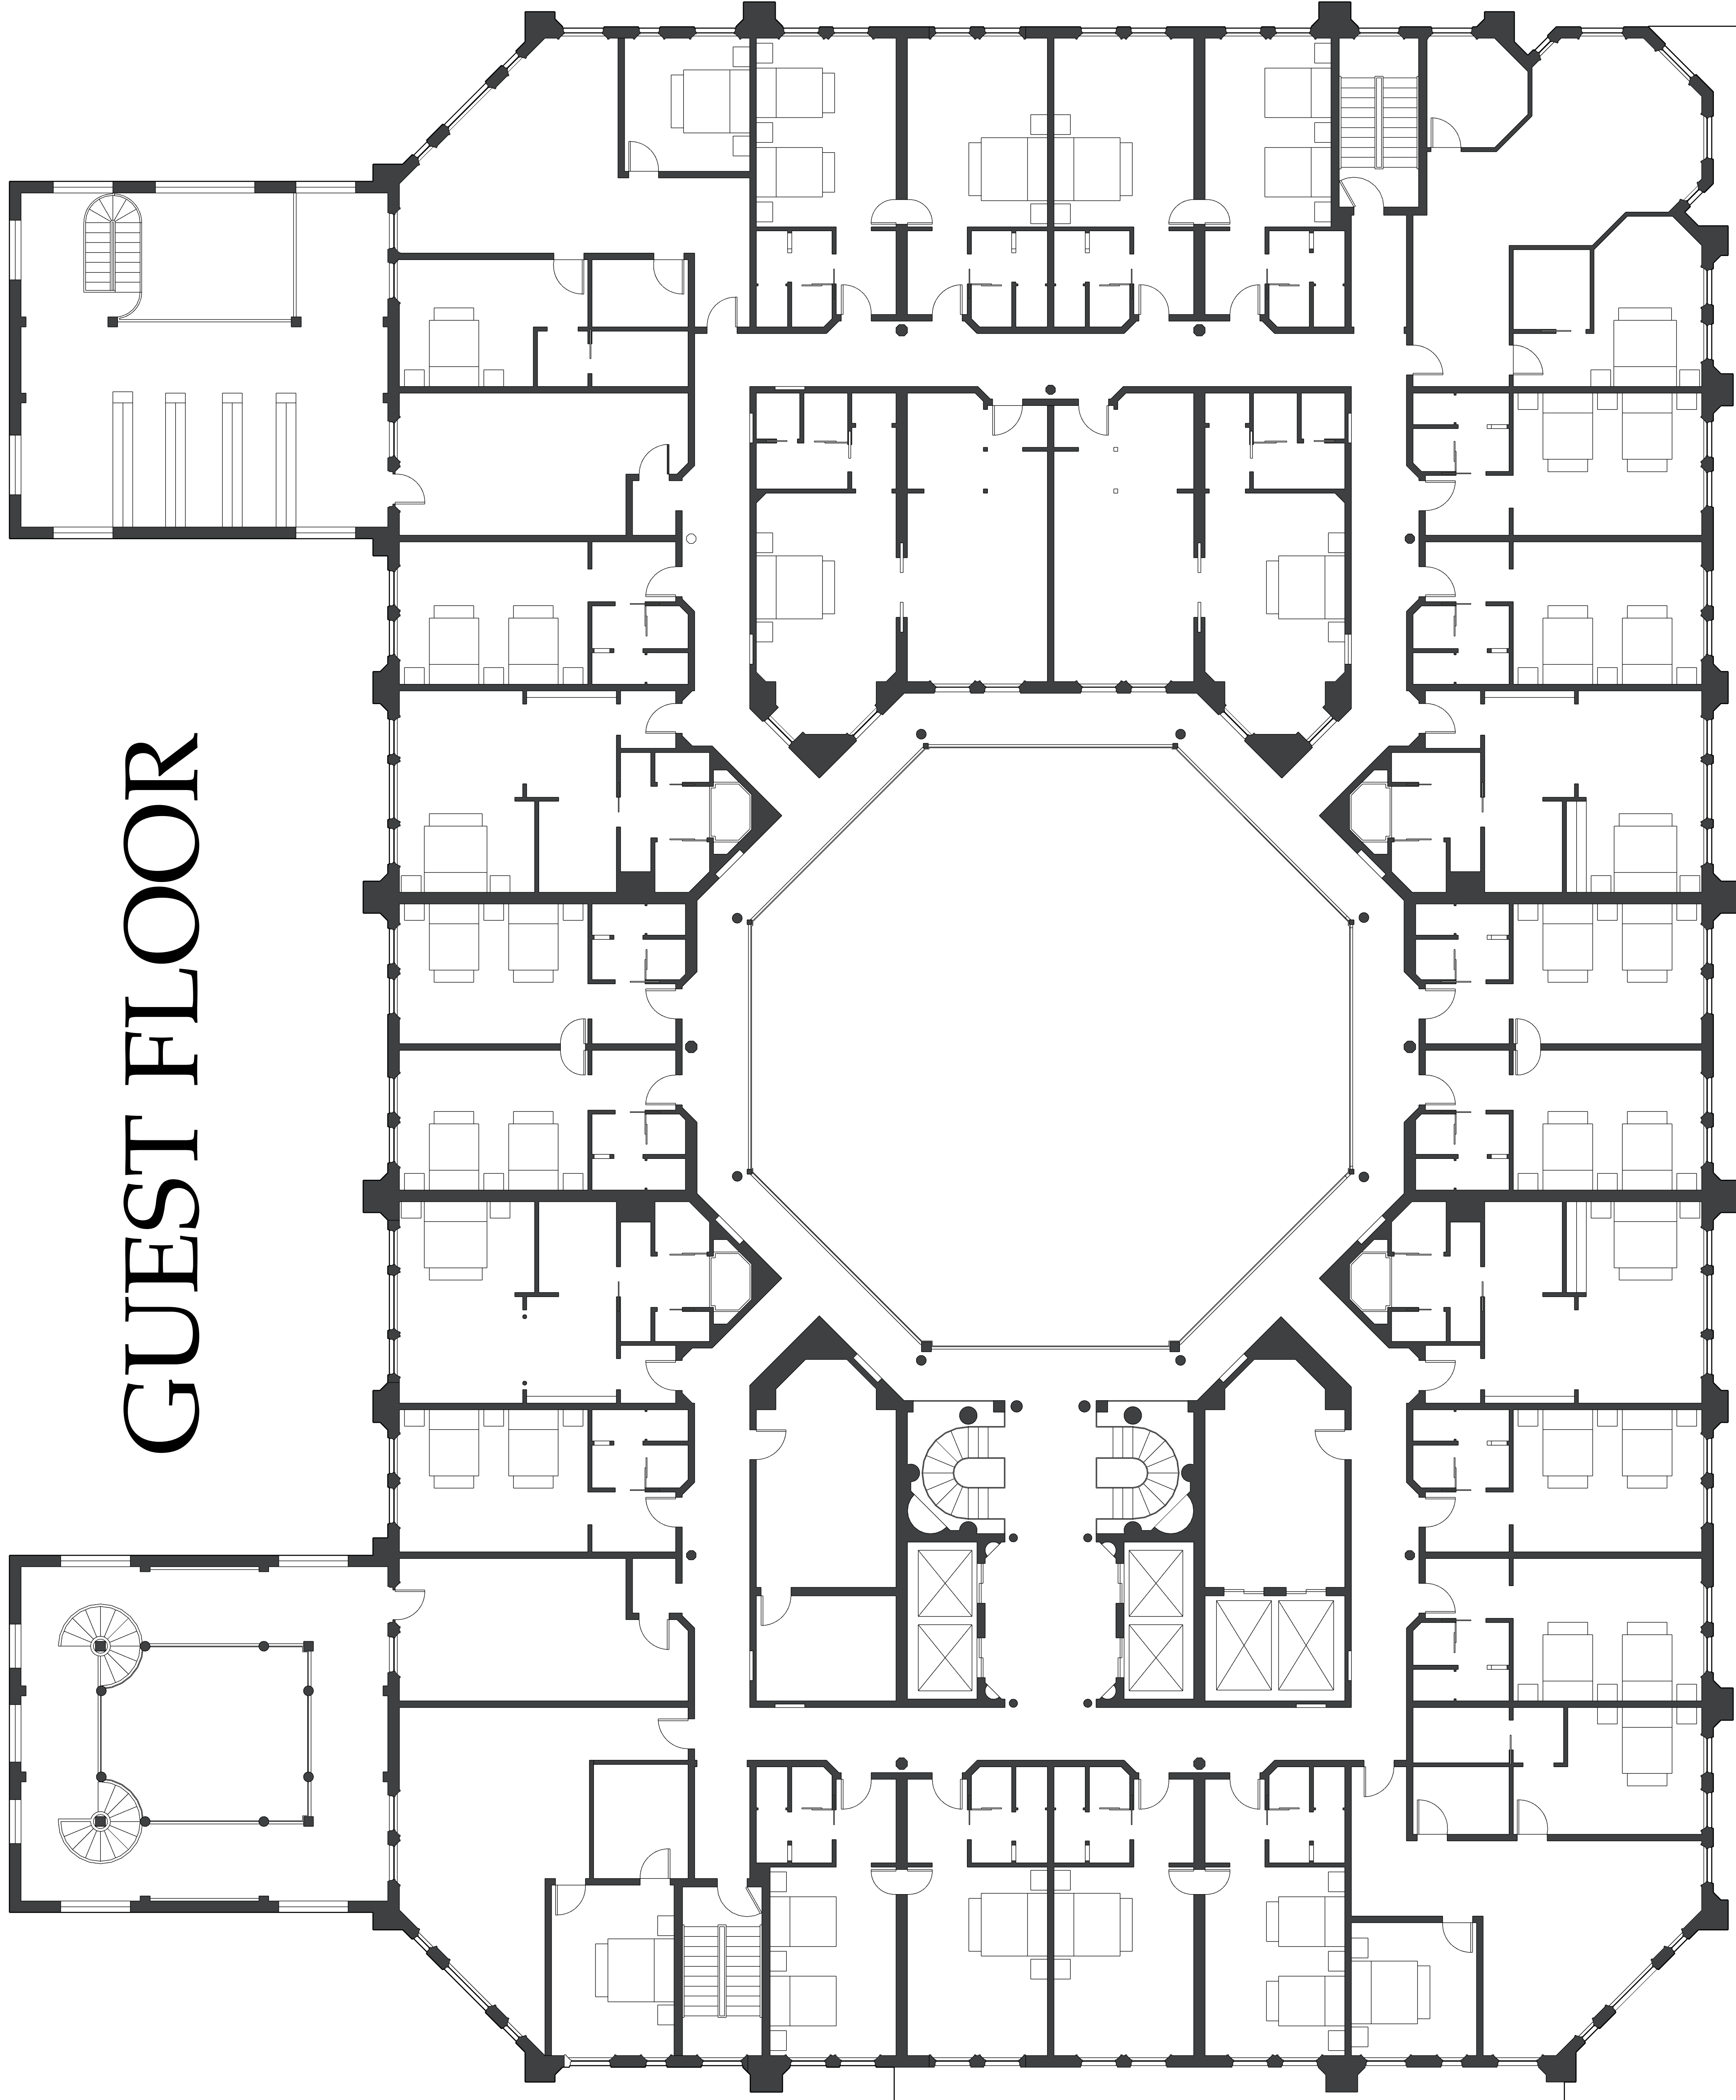


SCALE: 1/8" = 1'-0"

GROUND FLOOR



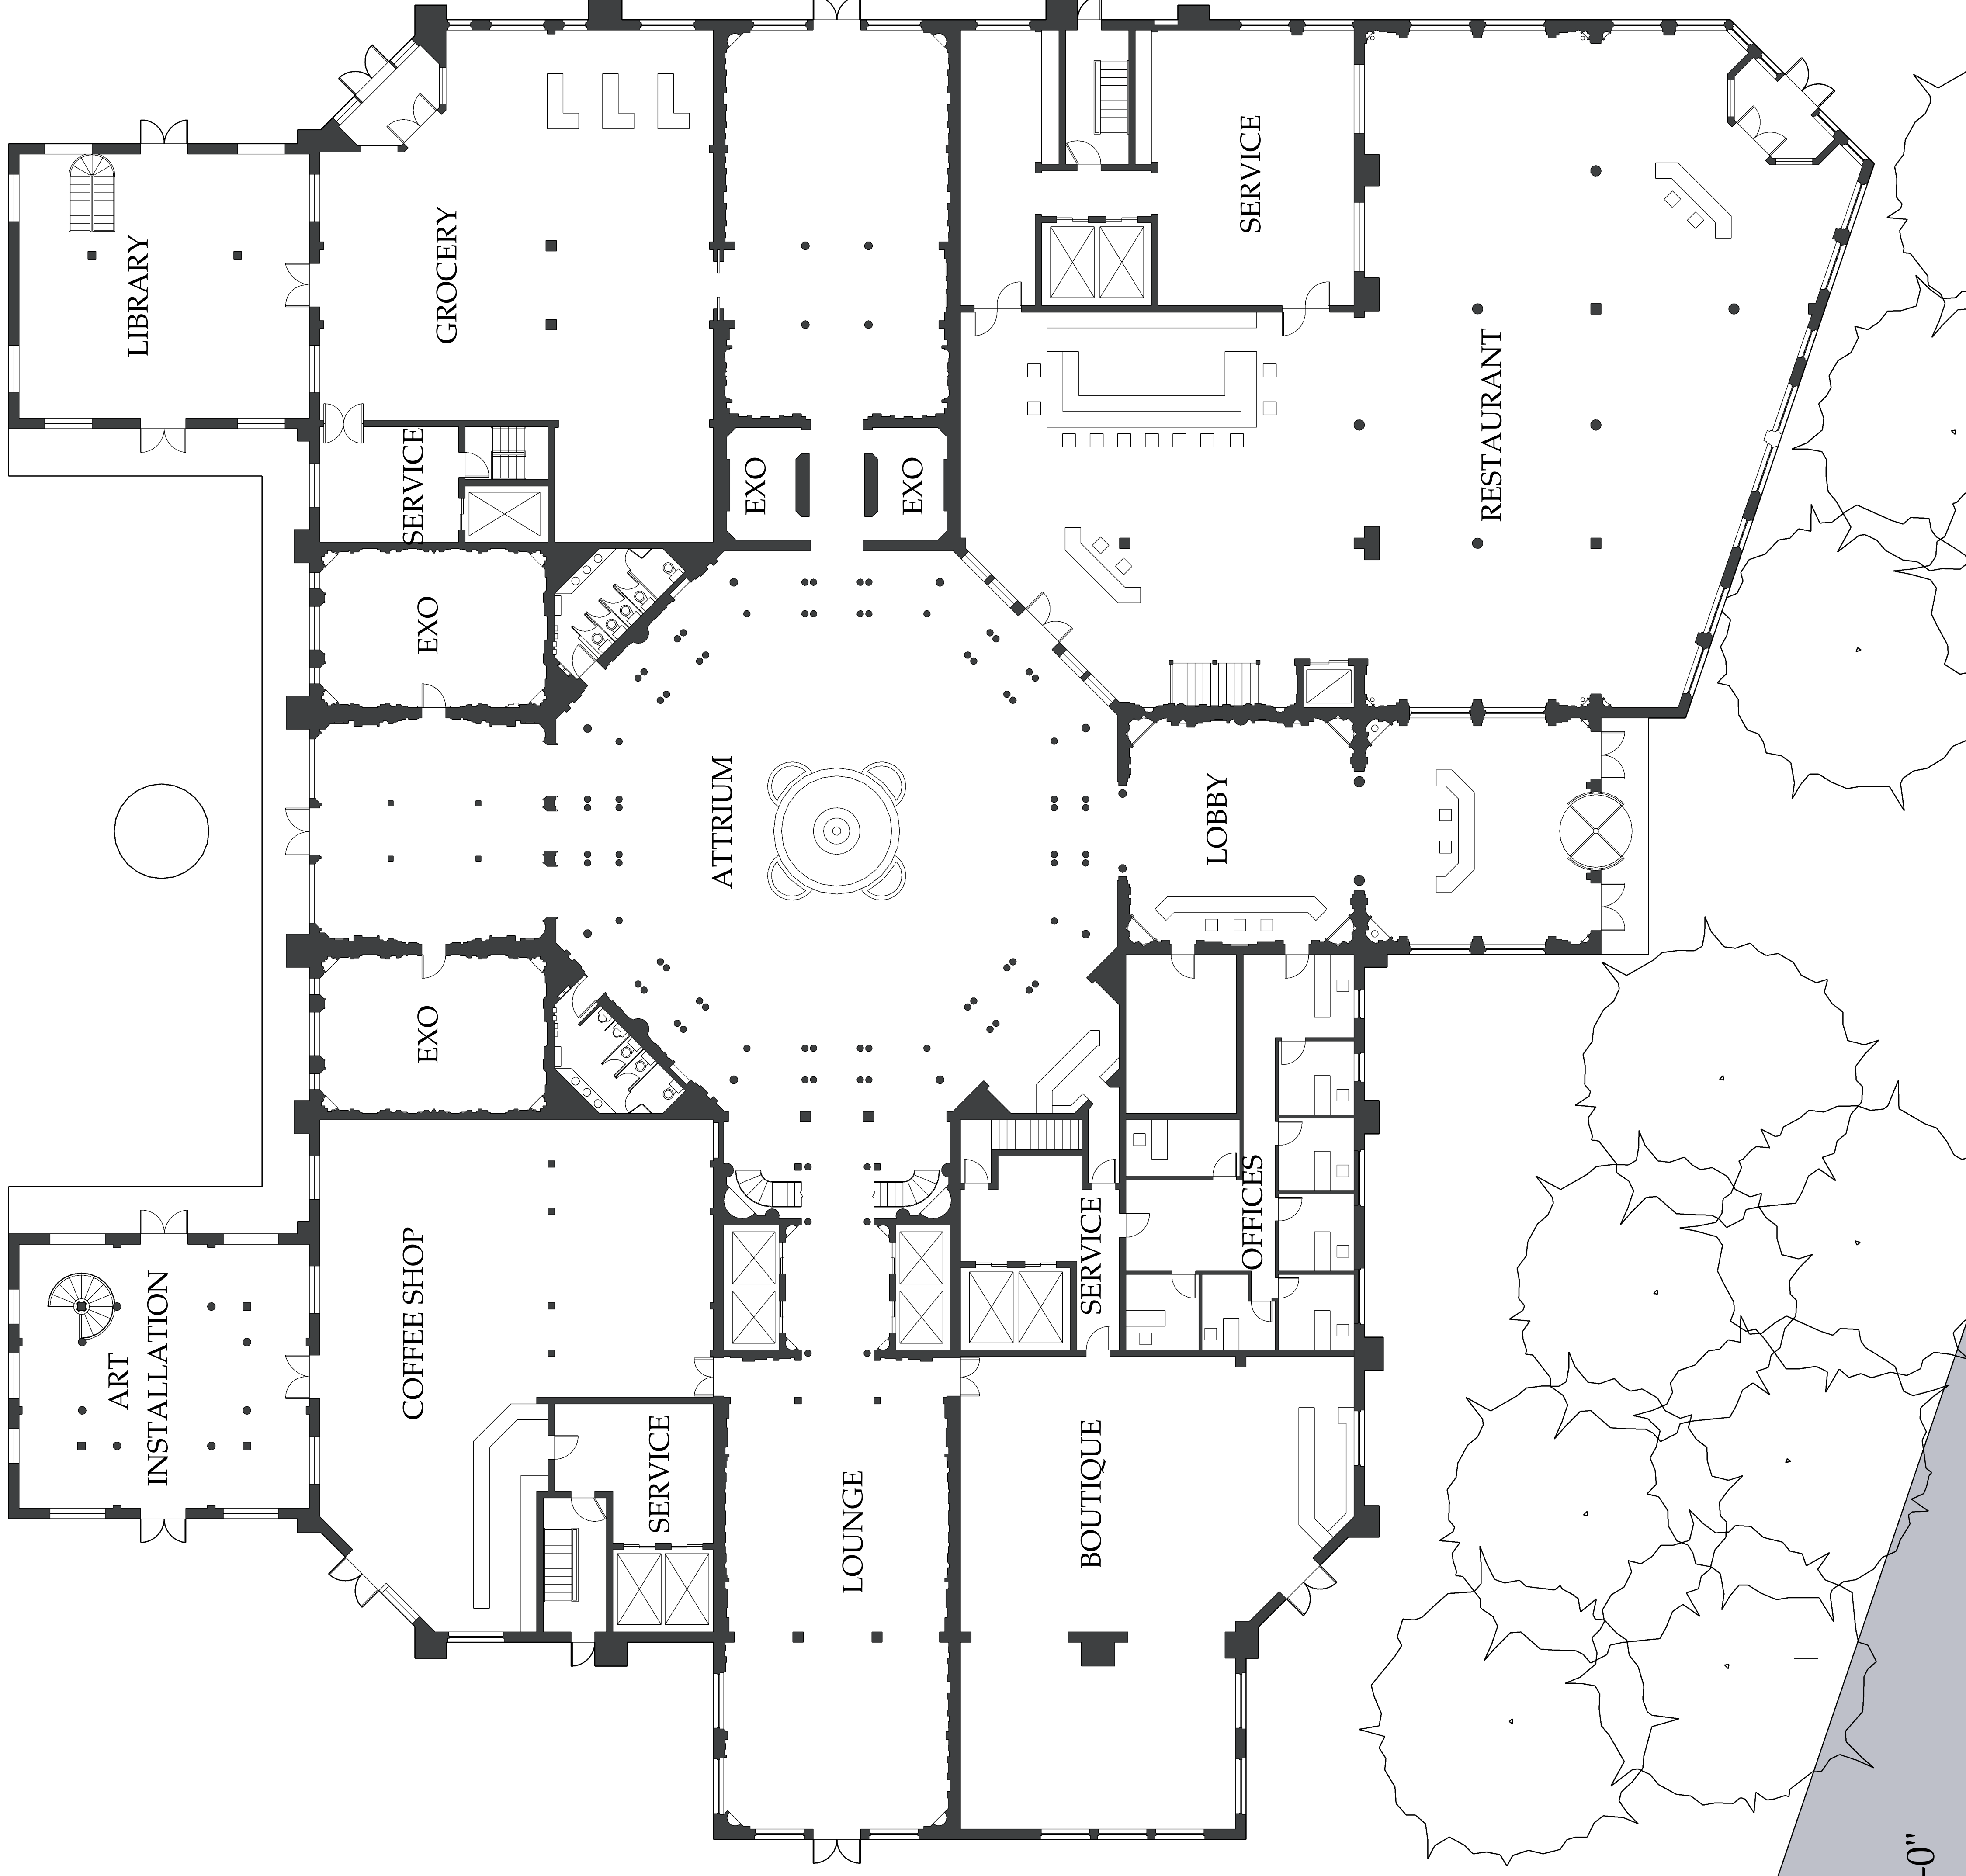


SCALE: 3/32" = 1'-0"

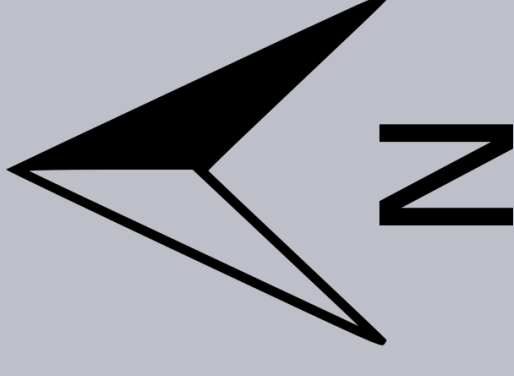

SCALE: 1/8" = 1'-0"

BALL ROOM

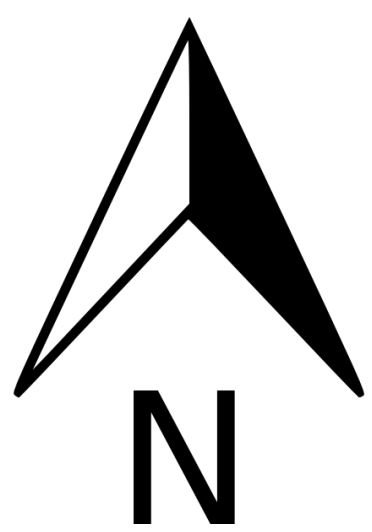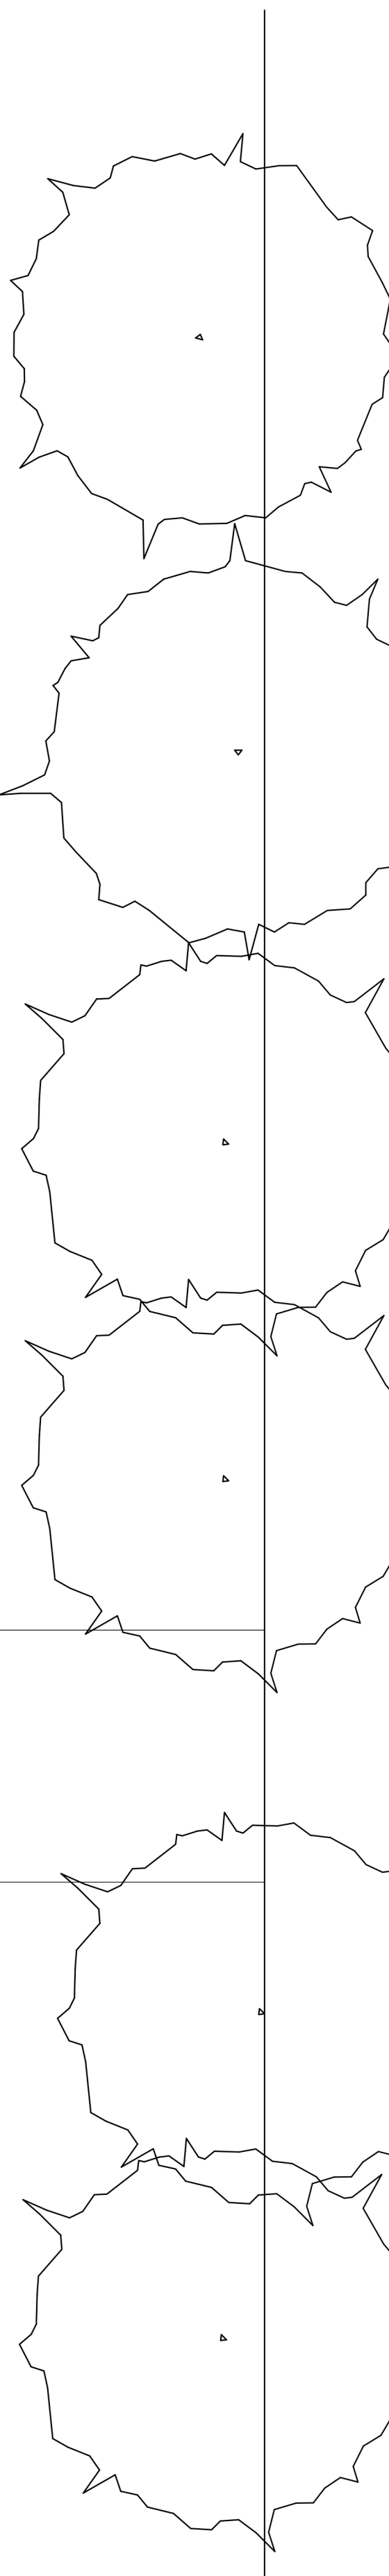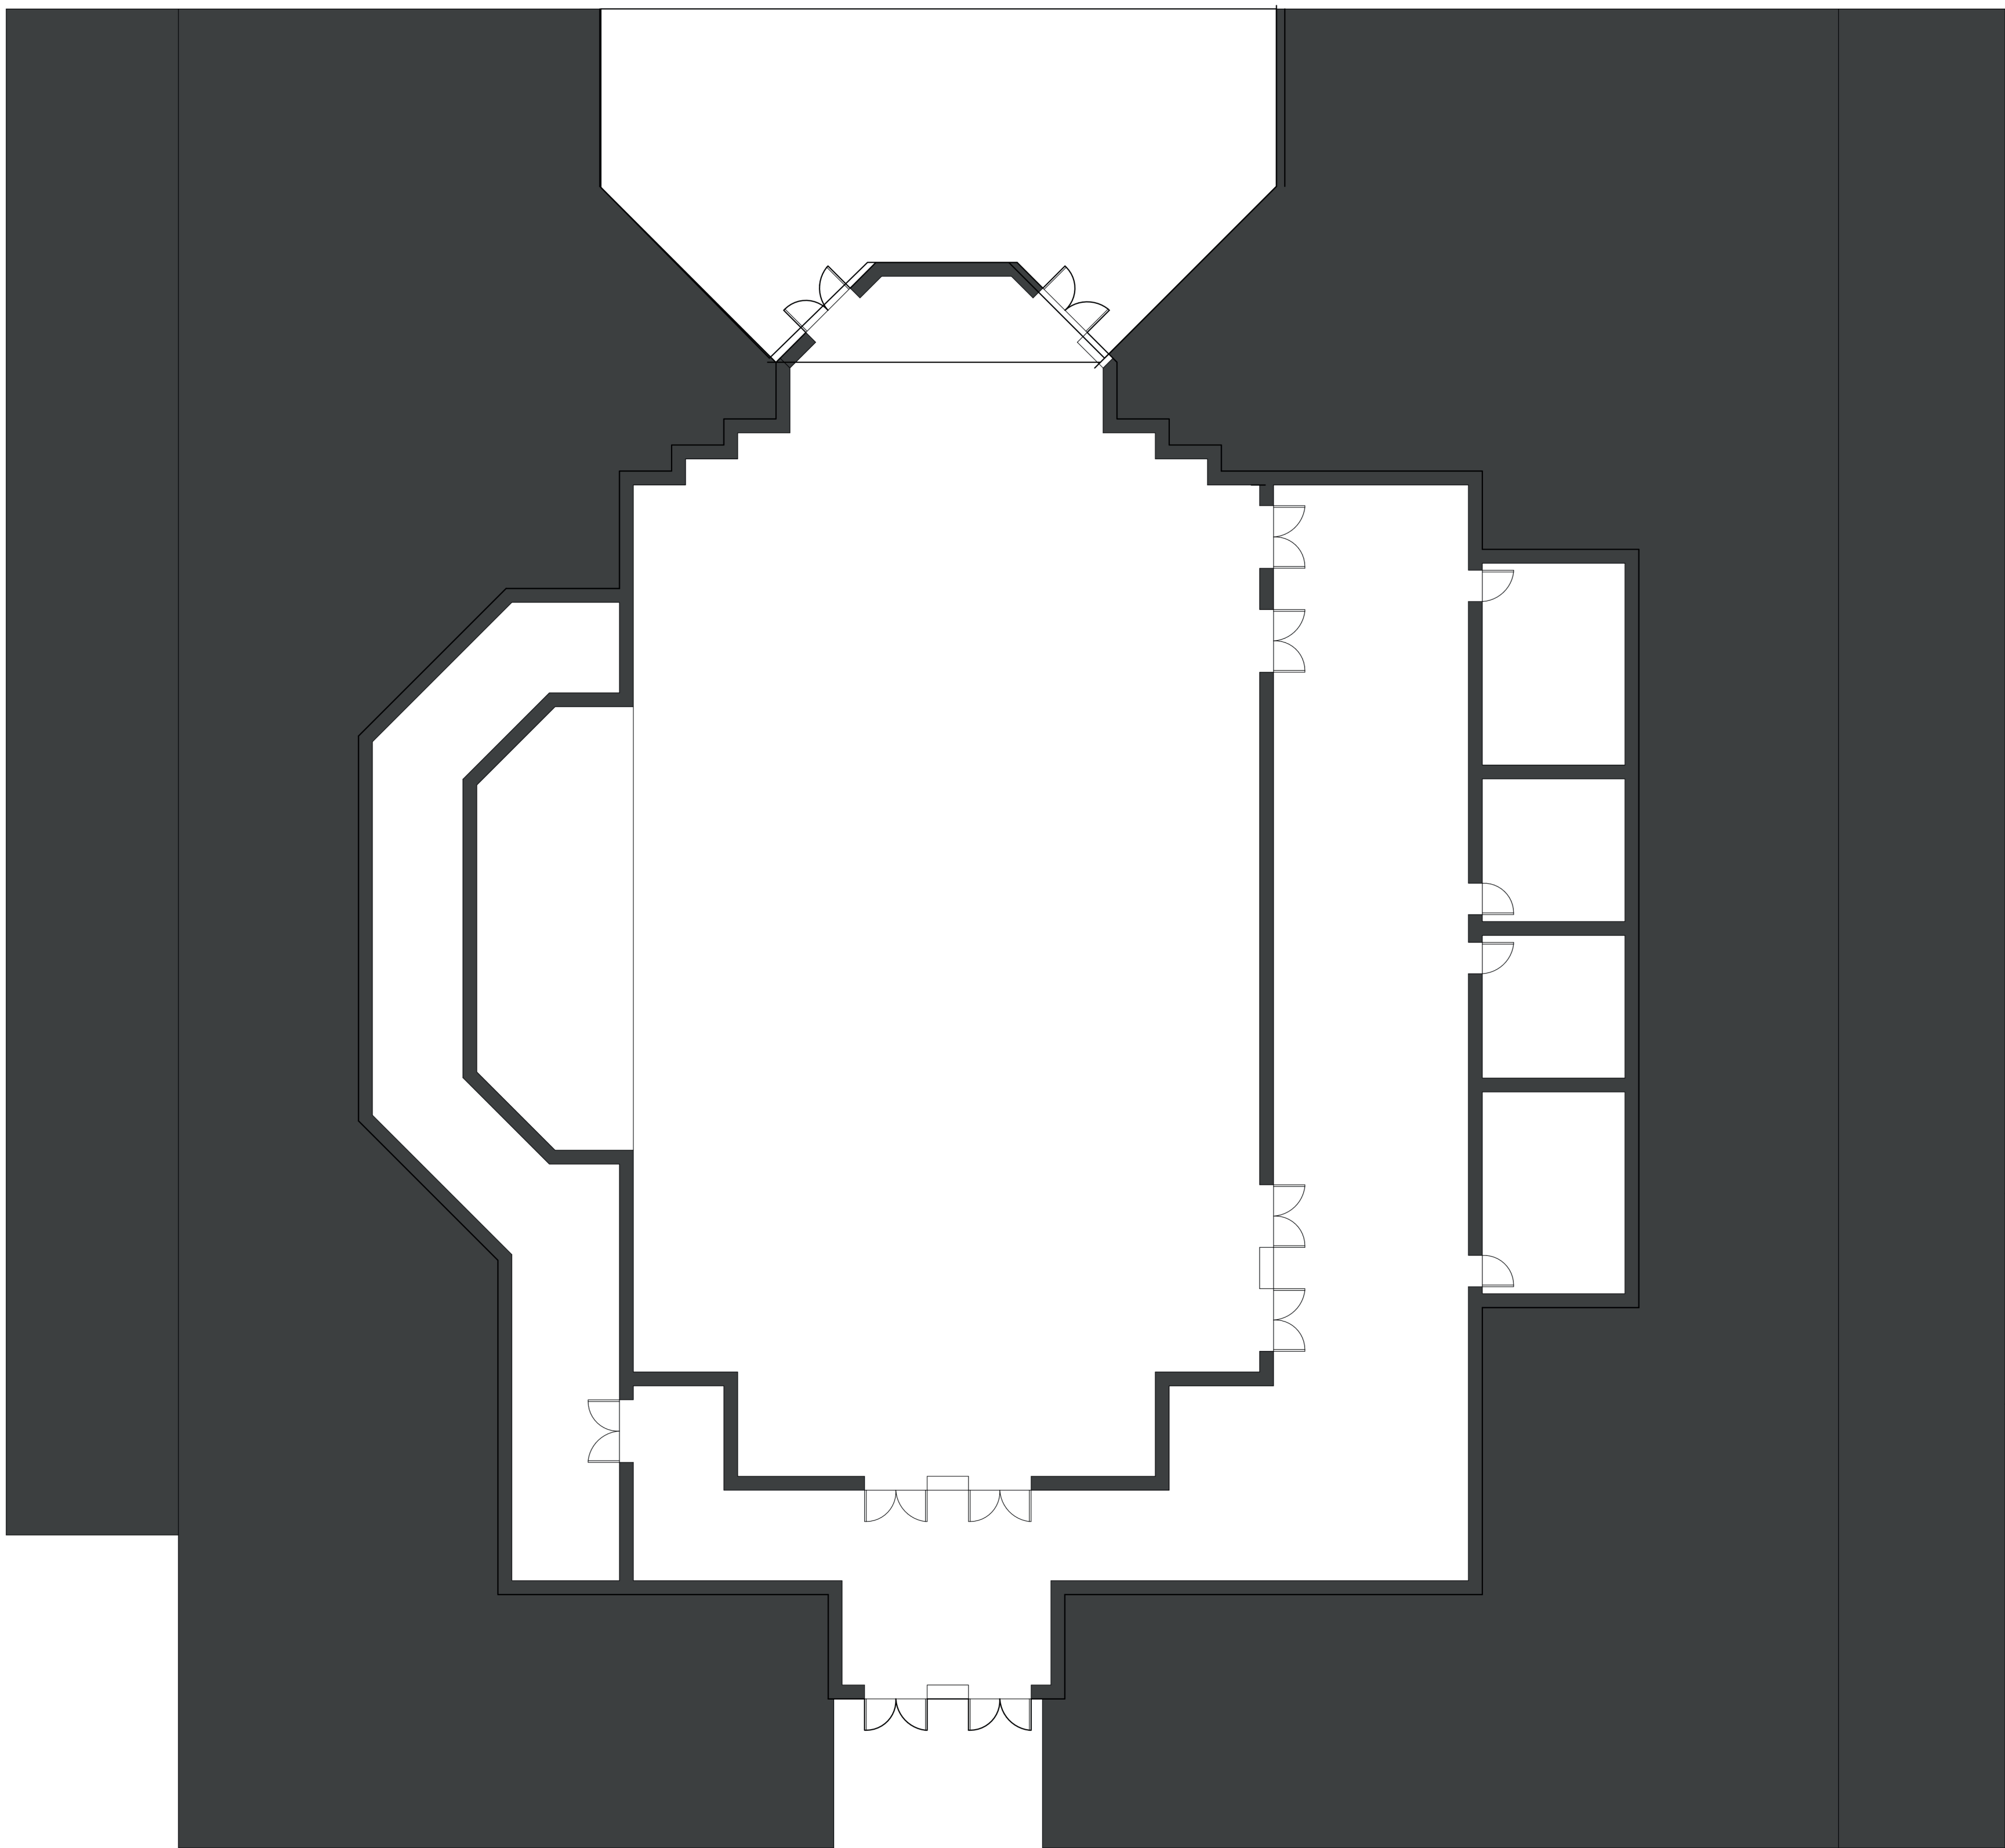





TYPICAL ROOMS

KING

DOUBLE QUEEN

PREMIUM

SUITE

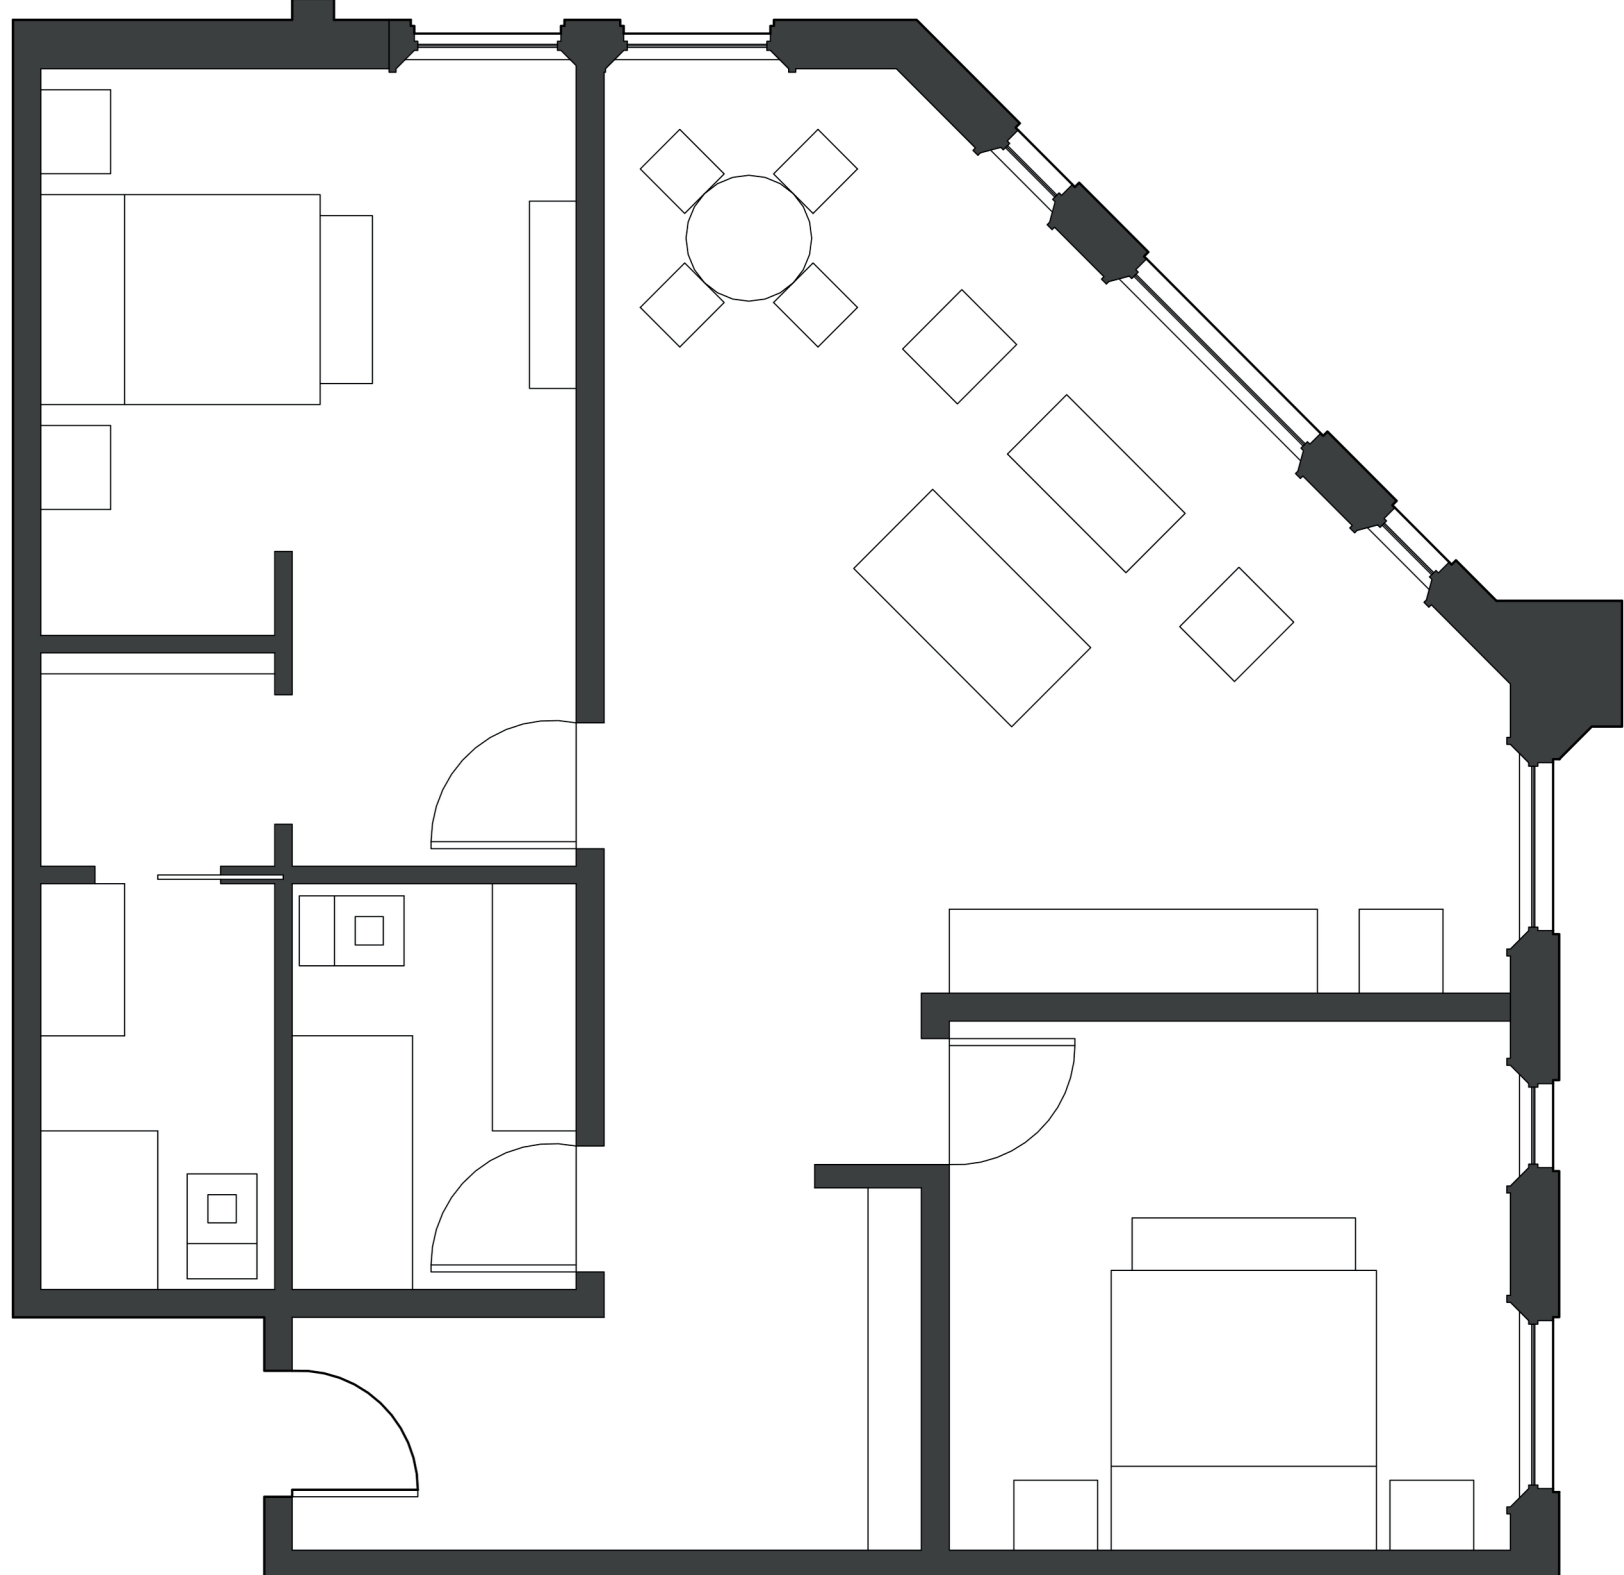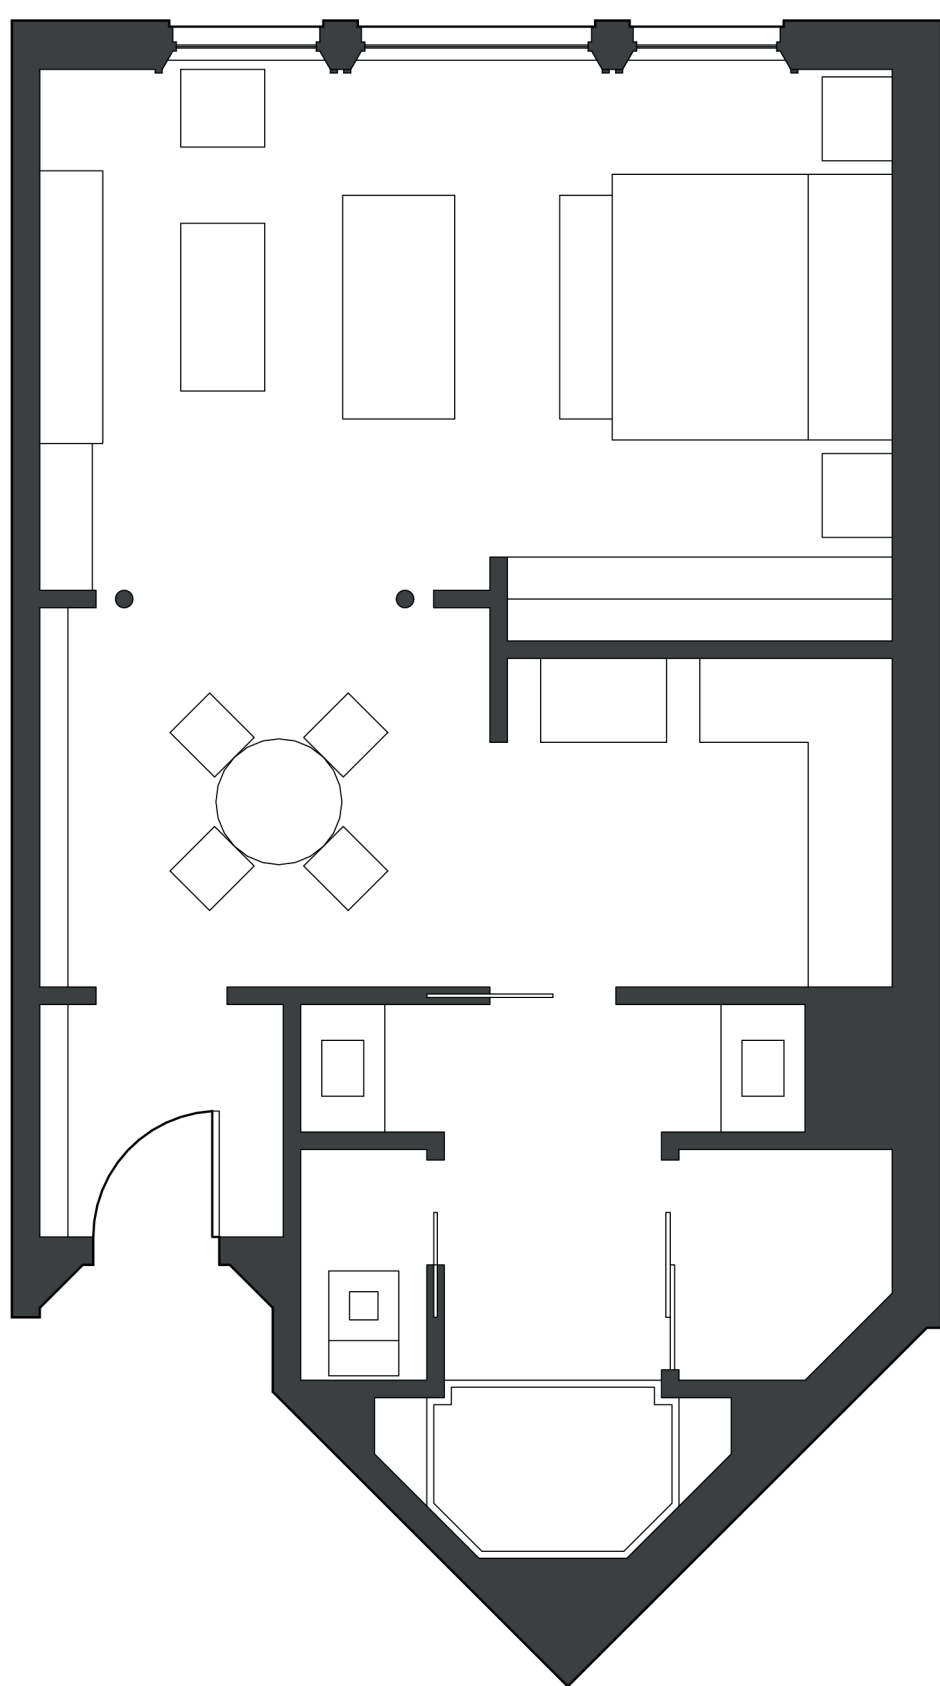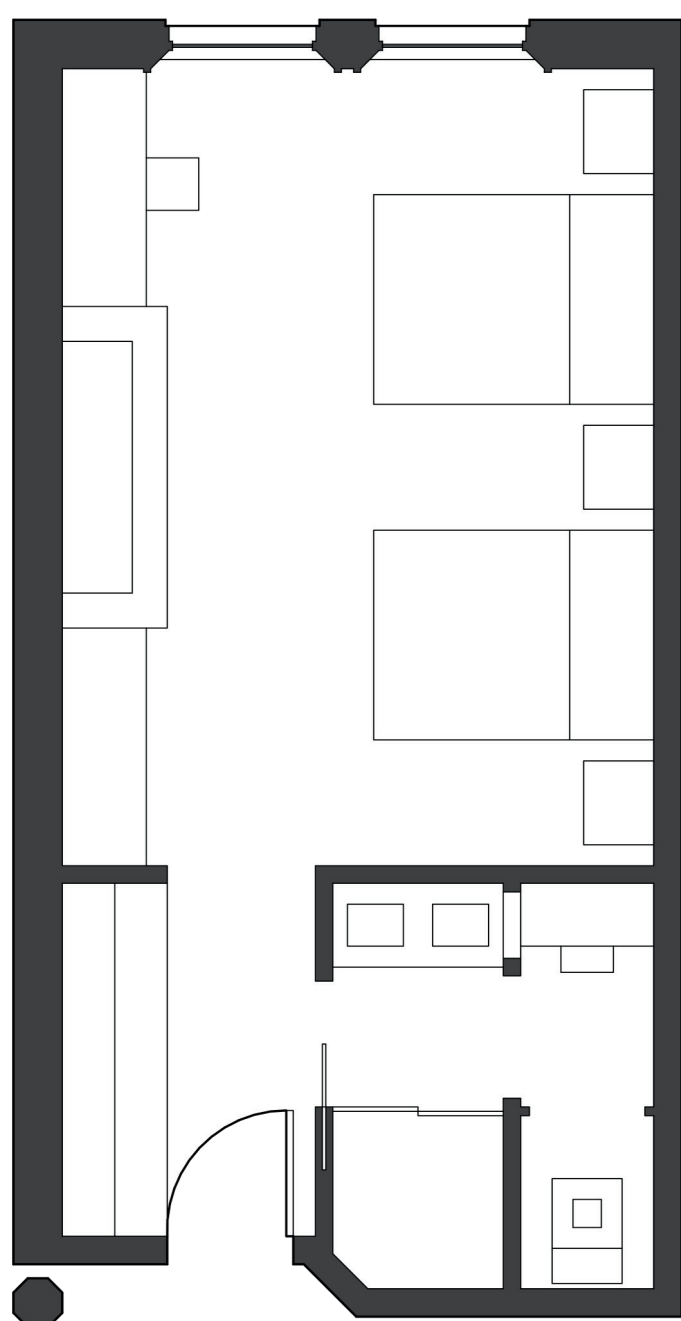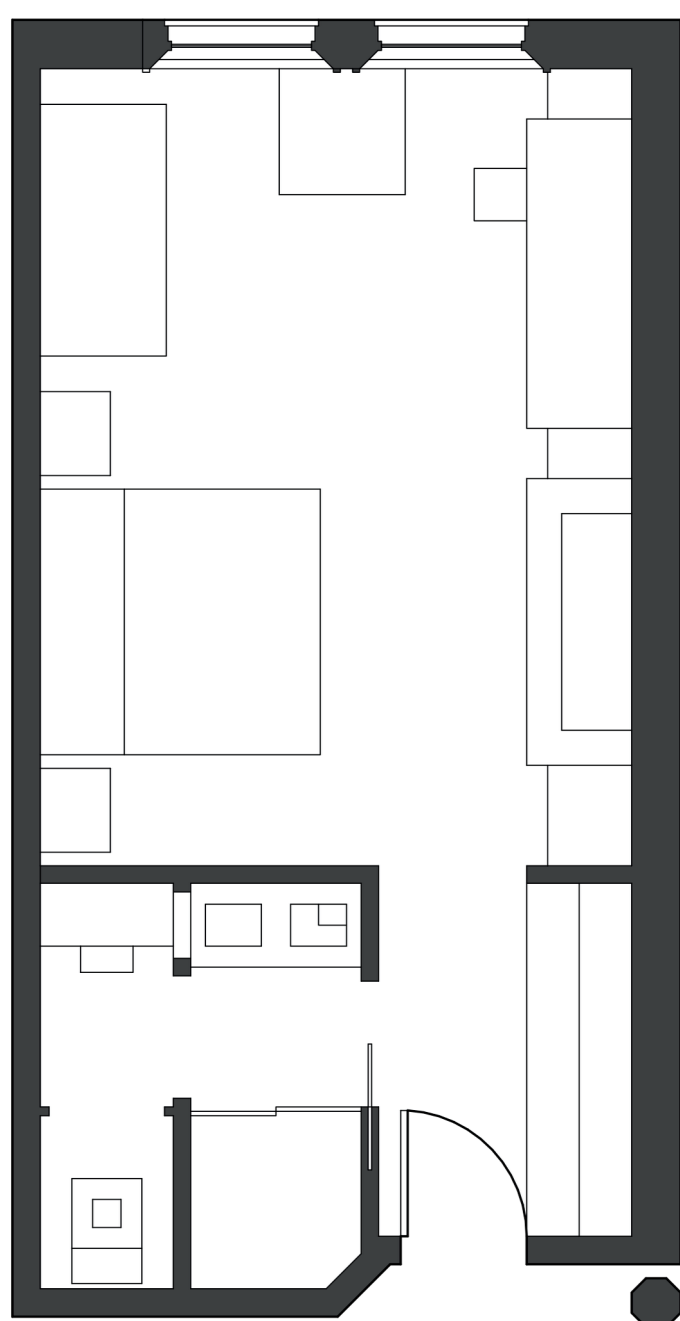

SCALE: 1/4" = 1'-0"

Fall 2025

Design V

THE GRAND PAVILION HOTEL

WASHINGTON D.C.

PENNSILVANIA AVENUE

NW & 9TH ST NW

Adam Scott

Prof. Steil